REVISED	PROJECT	SHEET NO.
	ACCA BYPASS	P4-1

[Half-size prints - double scale]

SCALE
1" = 200'
0 200' 400'

DRPT

Virginia Department of Rail and Public Transportation

PROJECT	ACCA BYPASS		
LOCATION	KINGS DOMINION PASSING SIDING		
PLAN NO.	PROJECT	FILE NO.	SHEET NO. P4-1

$TIME$STAMP$

REVISED	PROJECT	SHEET NO.
	ACCA BYPASS	P4-2

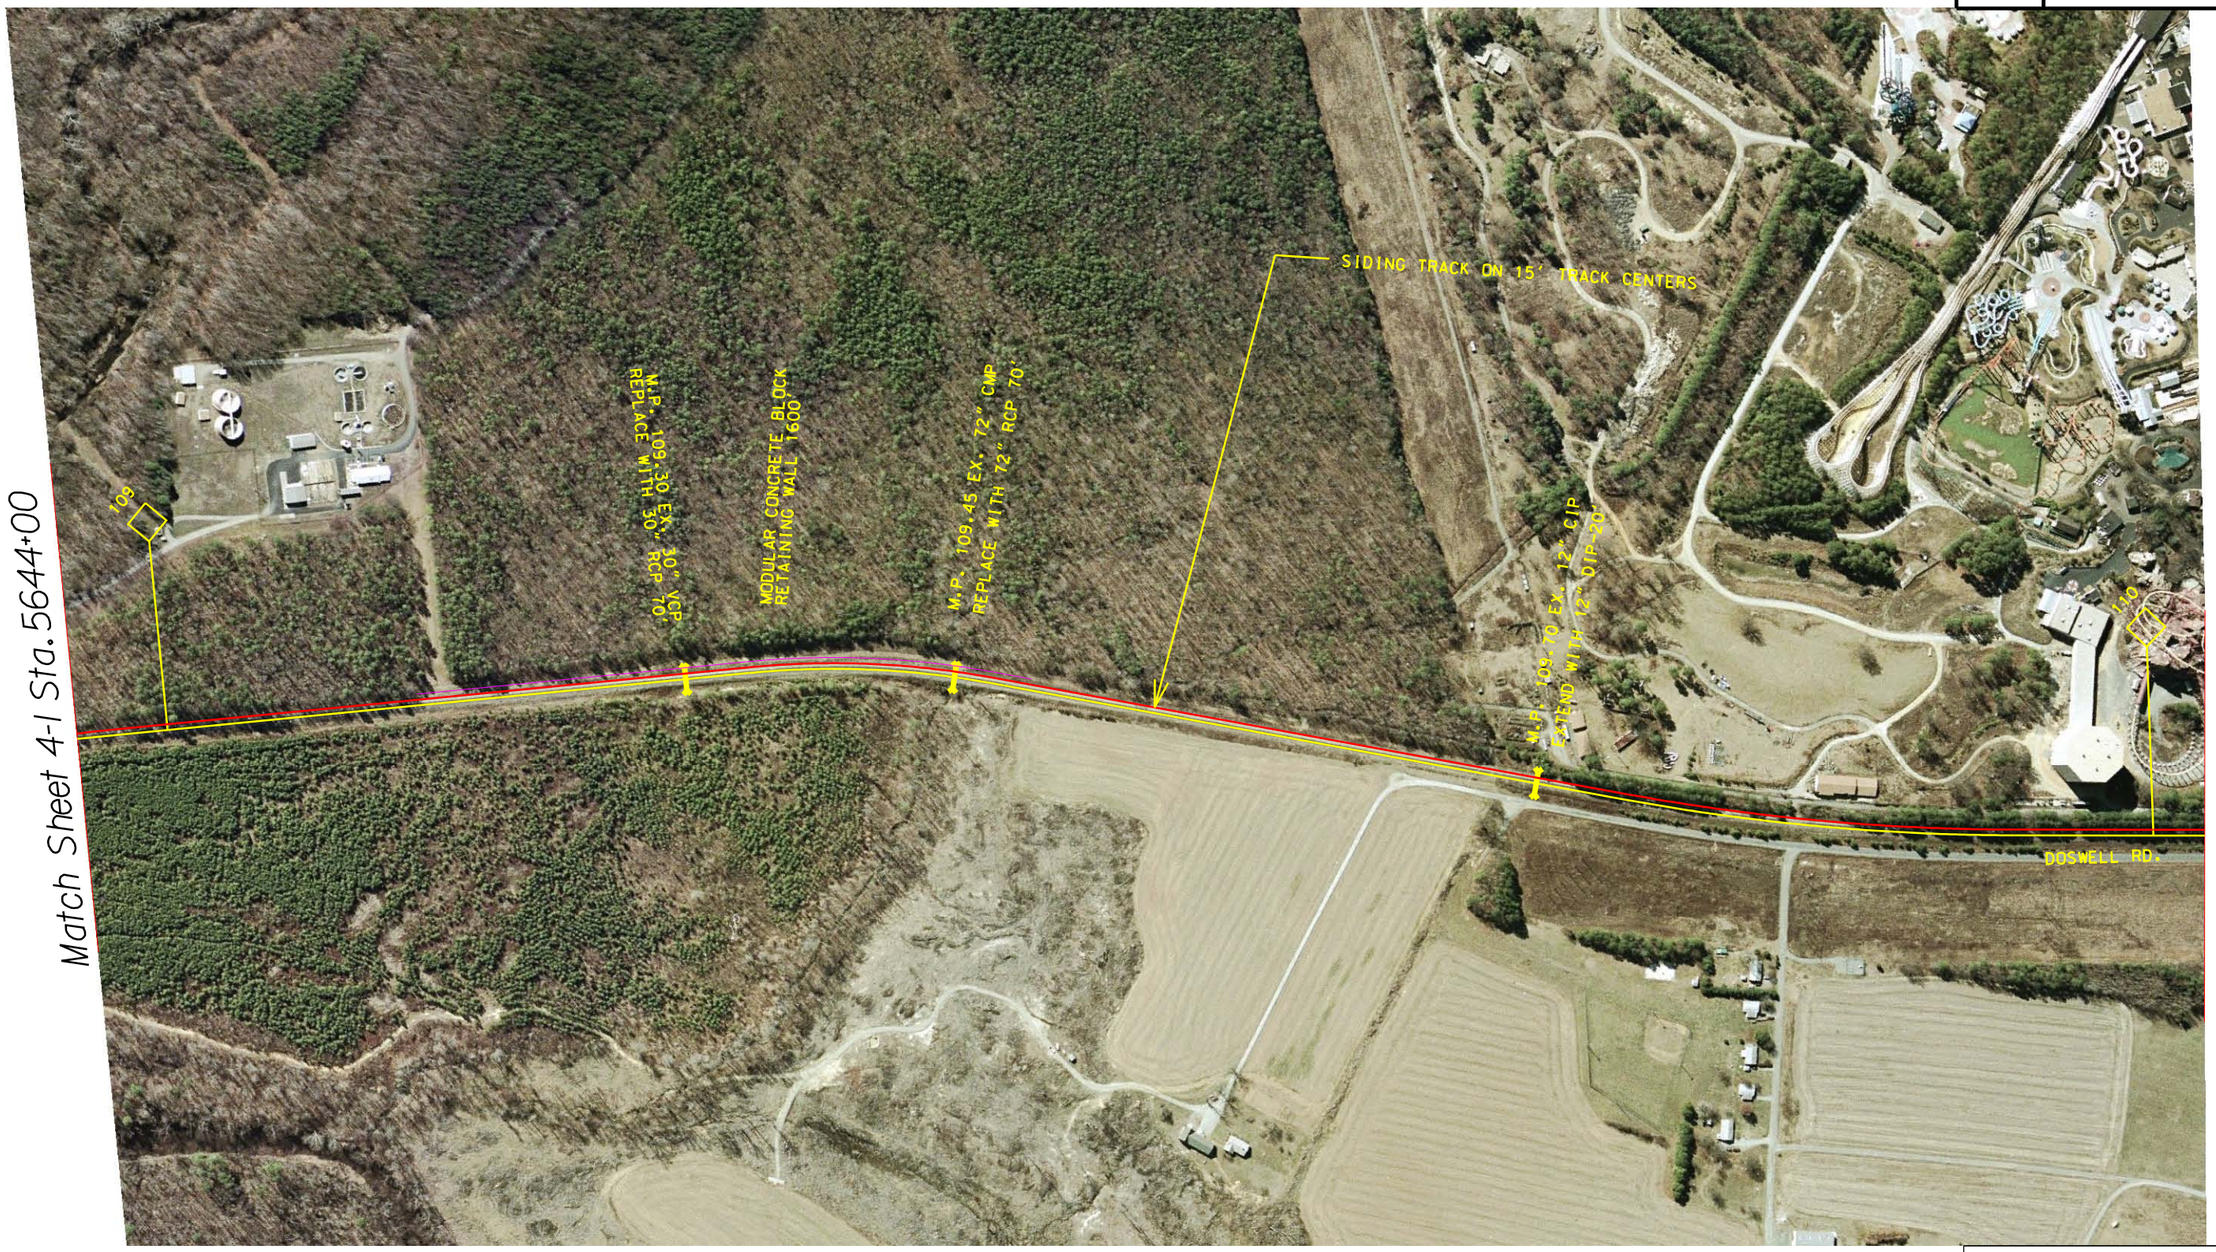

[Half-size prints - double scale]

SCALE
1" = 200'
0 200' 400'

DRPT

Virginia Department of Rail and Public Transportation

PROJECT	ACCA BYPASS
LOCATION	KINGS DOMINION PASSING SIDING

PLAN NO.	PROJECT	FILE NO.	SHEET NO.
			P4-2

$TIME$$STAMP$

REVISED	PROJECT	SHEET NO.
	ACCA BYPASS	P4-3

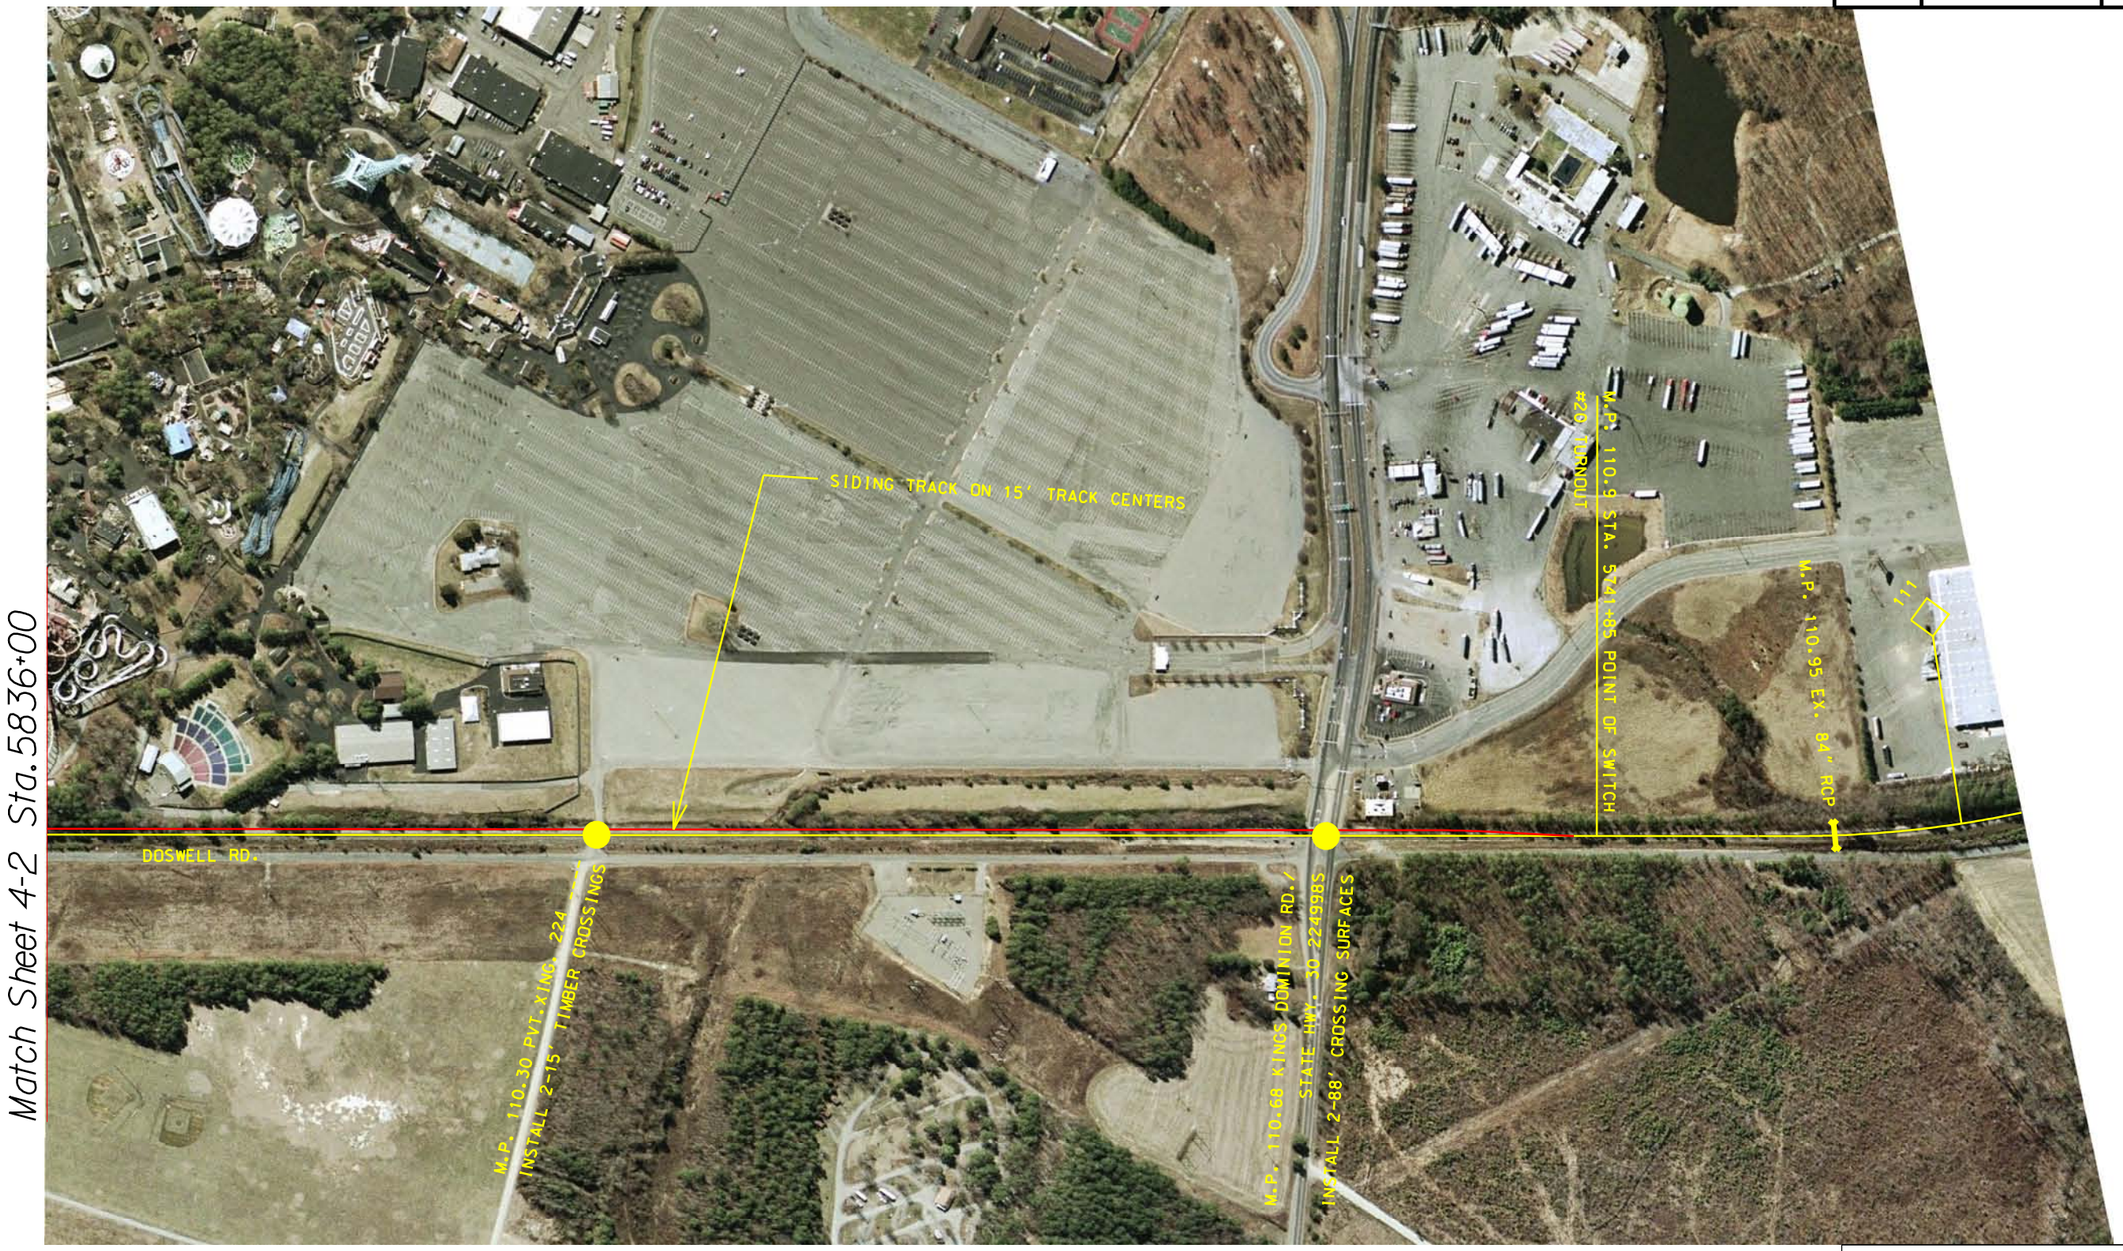

[Half-size prints - double scale]

SCALE
1" = 200'
0 200' 400'

DRPT
Virginia Department of Rail and Public Transportation

PROJECT	ACCA BYPASS		
LOCATION	KINGS DOMINION PASSING SIDING		
PLAN NO.	PROJECT	FILE NO.	SHEET NO. P4-3

$TIME$STAMP$