REVISED	PROJECT	SHEET NO.
	ACCA BYPASS	S-01

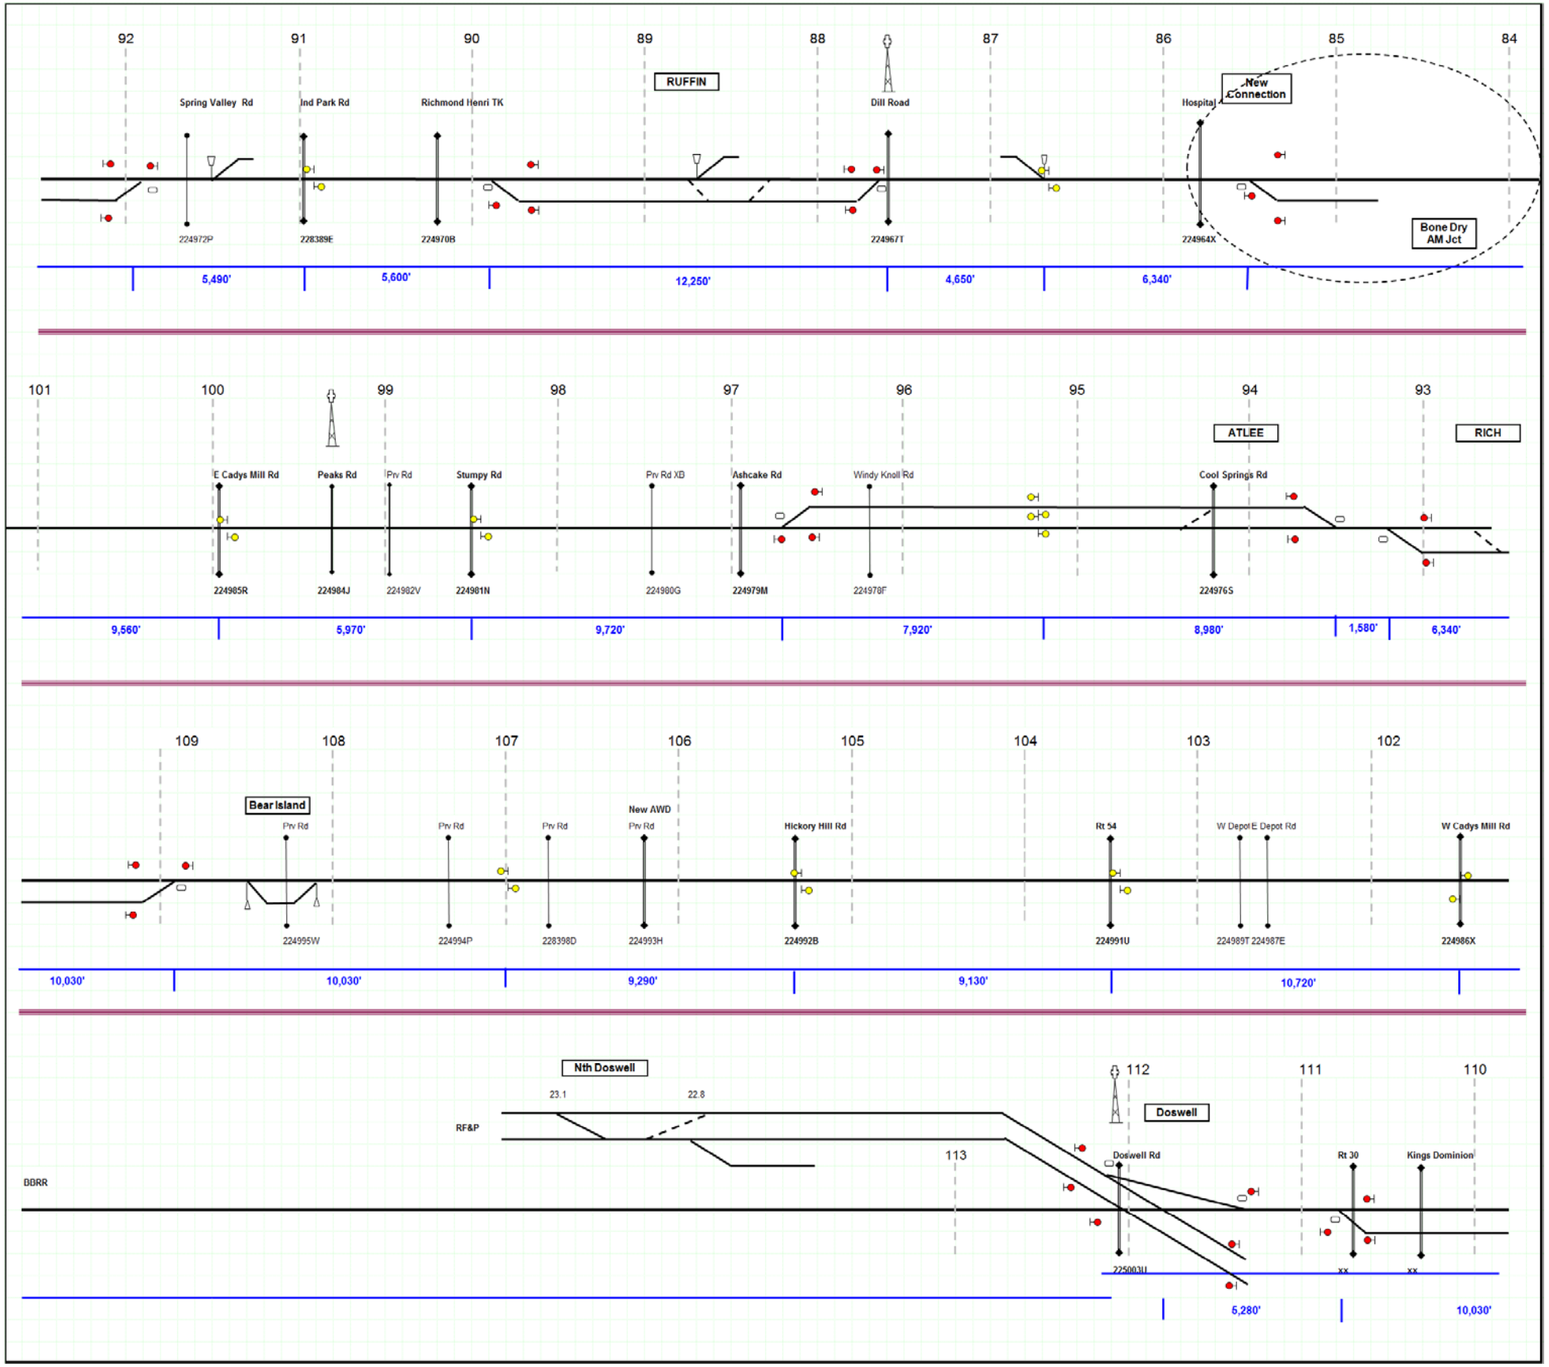

NOT TO SCALE

DRPT

Virginia Department of Rail and Public Transportation

PROJECT			
ACCA BYPASS			
LOCATION			
PLAN NO.	PROJECT	FILE NO.	SHEET NO. S-01

#TIMESTAMP#

REVISED	PROJECT	SHEET NO.
	ACCA BYPASS	S4-02

CSX - BBRR R&A WESTWARD ROUTES AND ASPECTS

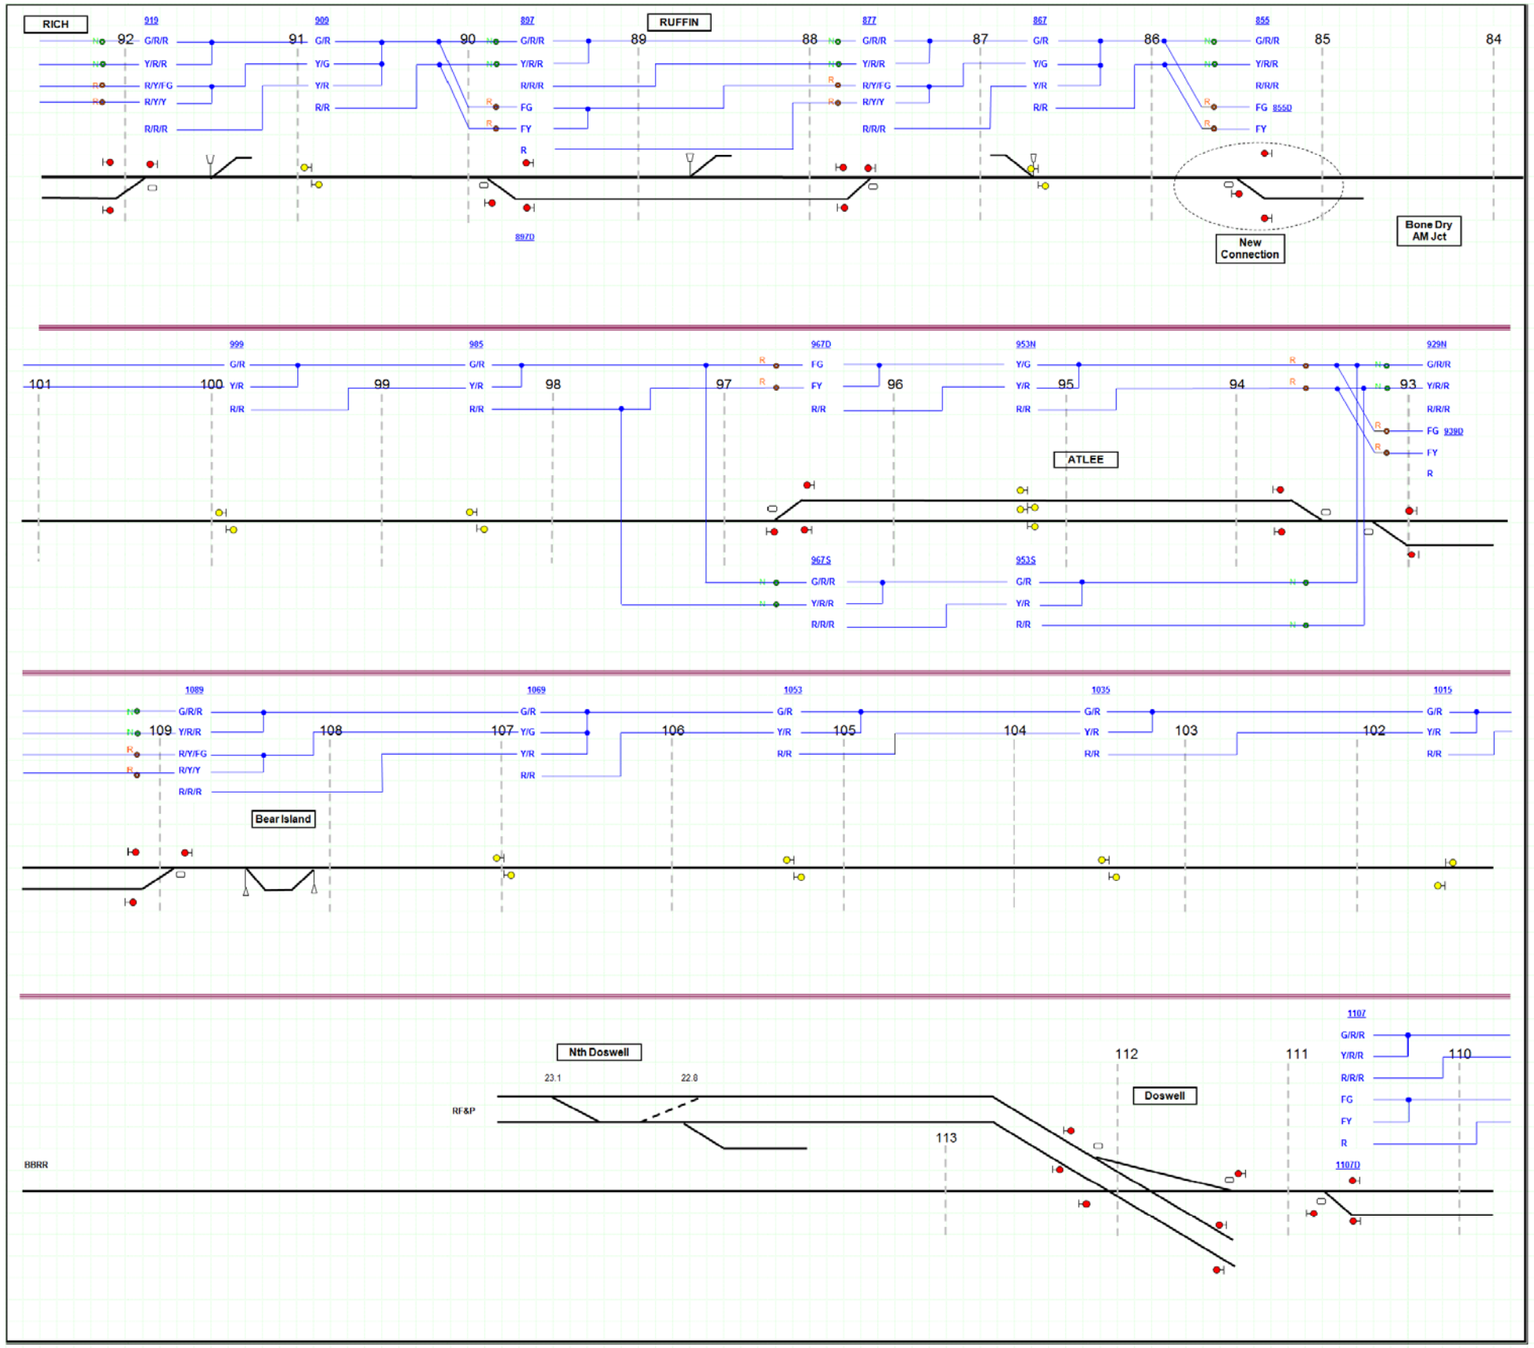

NOT TO SCALE

DRPT
Virginia Department of Rail and Public Transportation

PROJECT	ACCA BYPASS
LOCATION	

PLAN NO.	PROJECT	FILE NO.	SHEET NO.
			S4-02

REVISED	PROJECT	SHEET NO.
	ACCA BYPASS	S4-03

CSX - BBRR R&A EASTWARD ROUTES AND ASPECTS

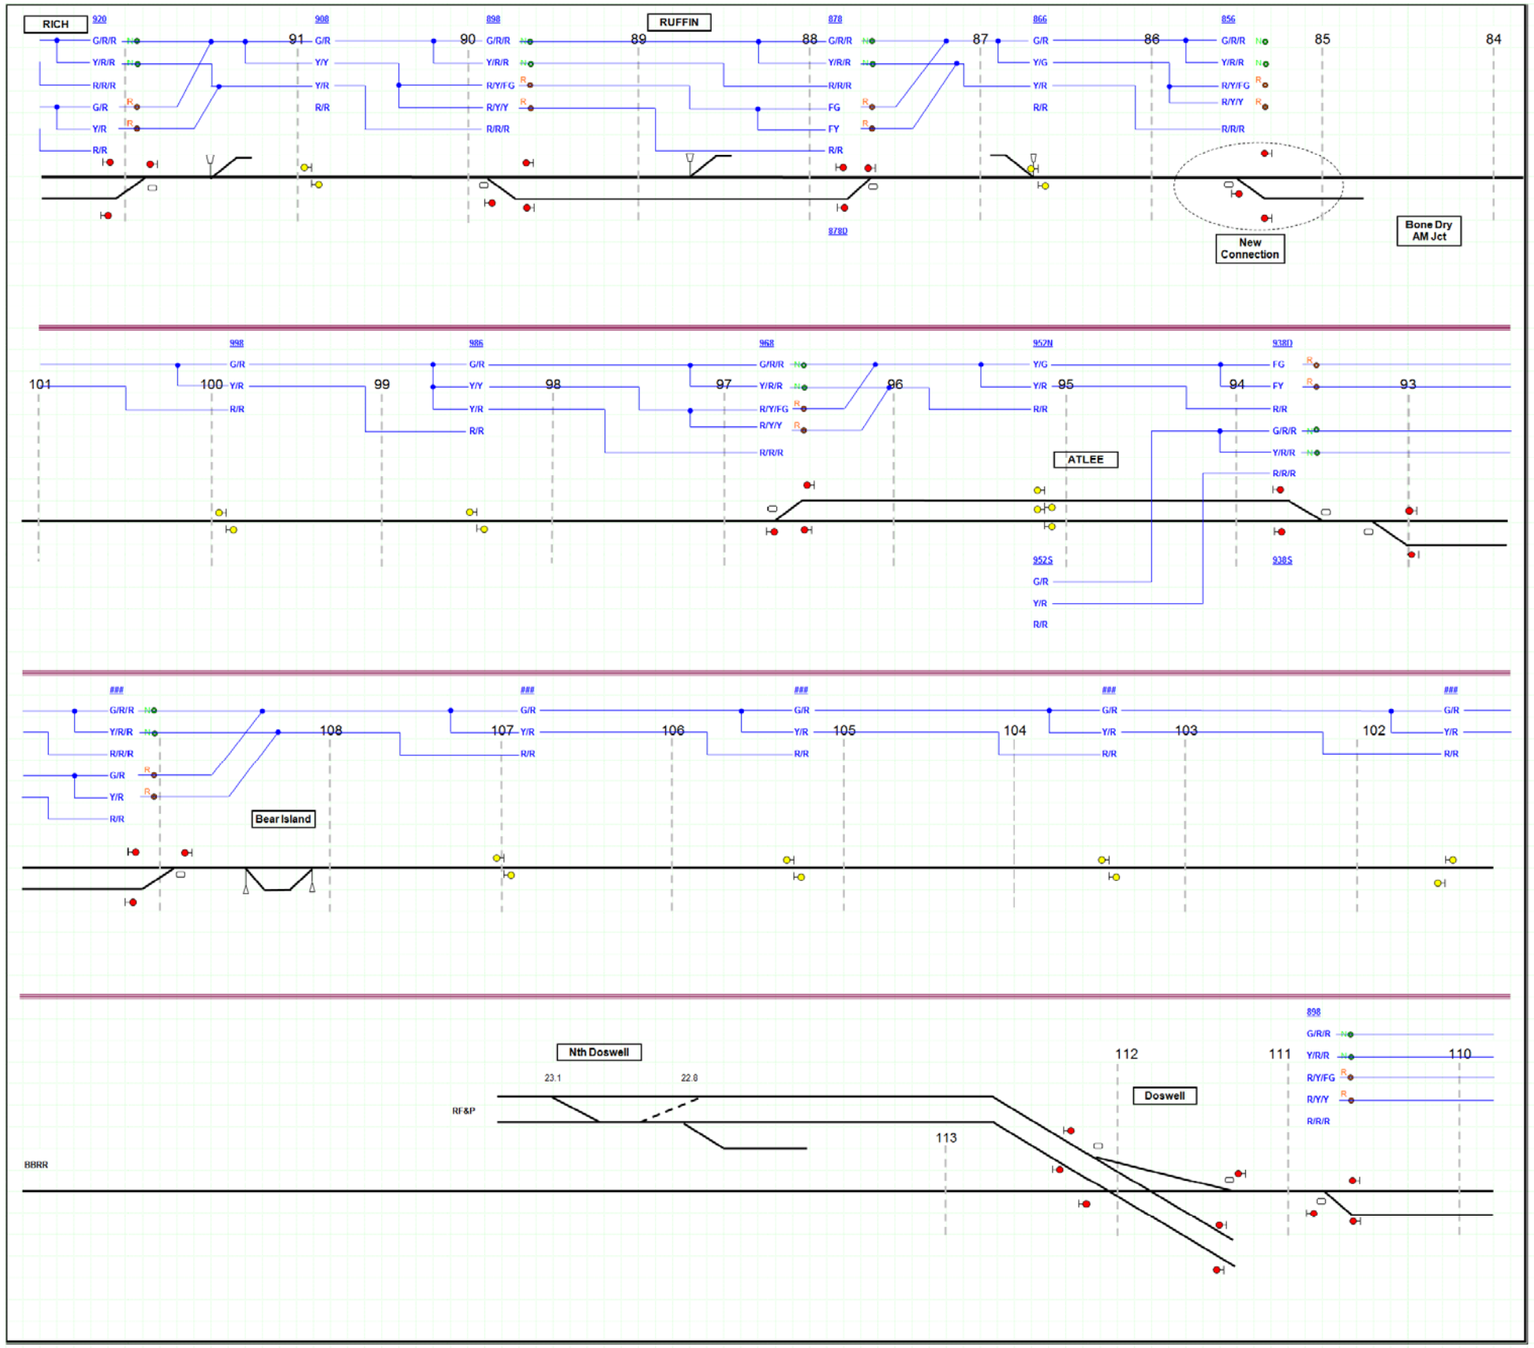

NOT TO SCALE

DRPT

Virginia Department of Rail and Public Transportation

PROJECT: ACCA BYPASS

LOCATION

PLAN NO.	PROJECT	FILE NO.	SHEET NO.
			S4-03

#TIMESTAMP#