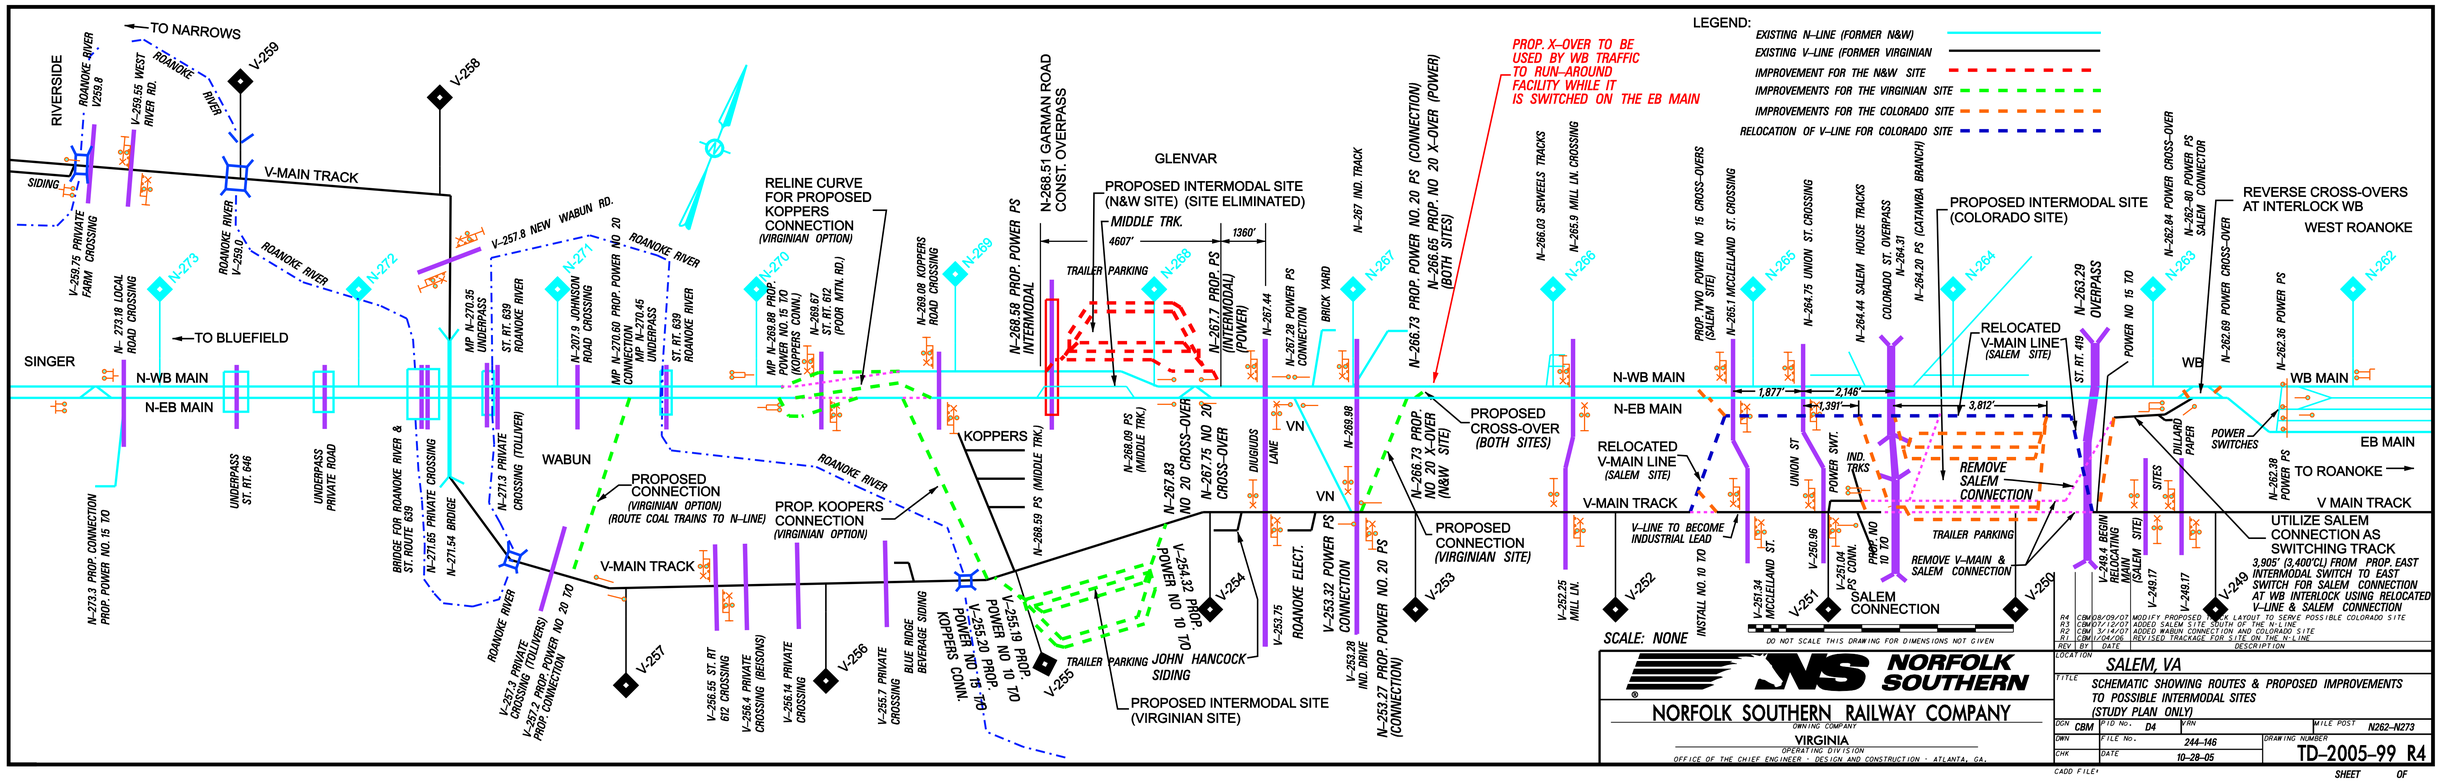
LEGEND:
EXISTING N–LINE (FORMER N&W)
EXISTING V–LINE (FORMER VIRGINIAN)
IMPROVEMENT FOR THE N&W SITE
IMPROVEMENTS FOR THE VIRGINIAN SITE
IMPROVEMENTS FOR THE COLORADO SITE
RELOCATION OF V–LINE FOR COLORADO SITE
TO NARROWS
TO BLUEFIELD
TO ROANOKE
RIVERSIDE
SINGER
WABUN
KOPPERS
GLENVAR
WEST ROANOKE
V-MAIN TRACK
N-WB MAIN
N-EB MAIN
WB MAIN
EB MAIN
V MAIN TRACK
SIDING
ROANOKE RIVER
V-257.8 NEW WABUN RD.
RELINE CURVE FOR PROPOSED KOPPERS CONNECTION (VIRGINIAN OPTION)
PROPOSED INTERMODAL SITE (N&W SITE) (SITE ELIMINATED)
MIDDLE TRK.
TRAILER PARKING
4607'
1360'
N-268.51 GARMAN ROAD CONST. OVERPASS
N-268.58 PROP. POWER PS INTERMODAL
N-267.7 PROP. PS (INTERMODAL) (POWER)
N-267 IND. TRACK
BRICK YARD
N-266.73 PROP. POWER NO. 20 PS (CONNECTION)
N-266.65 PROP. NO 20 X–OVER (POWER) (BOTH SITES)
PROP. X–OVER TO BE USED BY WB TRAFFIC TO RUN–AROUND FACILITY WHILE IT IS SWITCHED ON THE EB MAIN
PROPOSED CROSS-OVER (BOTH SITES)
PROPOSED CONNECTION (VIRGINIAN SITE)
PROPOSED INTERMODAL SITE (COLORADO SITE)
RELOCATED V-MAIN LINE (SALEM SITE)
REMOVE SALEM CONNECTION
TRAILER PARKING
REMOVE V–MAIN & SALEM CONNECTION
SALEM CONNECTION
V–LINE TO BECOME INDUSTRIAL LEAD
INSTALL NO. 10 T/O
PROPOSED CONNECTION (VIRGINIAN OPTION) (ROUTE COAL TRAINS TO N–LINE)
PROP. KOOPERS CONNECTION (VIRGINIAN OPTION)
PROPOSED INTERMODAL SITE (VIRGINIAN SITE)
JOHN HANCOCK SIDING
REVERSE CROSS-OVERS AT INTERLOCK WB
UTILIZE SALEM CONNECTION AS SWITCHING TRACK
3,905' (3,400'CL) FROM PROP. EAST INTERMODAL SWITCH TO EAST SWITCH FOR SALEM CONNECTION AT WB INTERLOCK USING RELOCATED V–LINE & SALEM CONNECTION
1,877'
2,146'
1,391'
3,812'
SCALE: NONE
DO NOT SCALE THIS DRAWING FOR DIMENSIONS NOT GIVEN
NORFOLK SOUTHERN
NORFOLK SOUTHERN RAILWAY COMPANY
OWNING COMPANY
VIRGINIA
OPERATING DIVISION
OFFICE OF THE CHIEF ENGINEER - DESIGN AND CONSTRUCTION - ATLANTA, GA.
R4 CBM 08/09/07 MODIFY PROPOSED TRACK LAYOUT TO SERVE POSSIBLE COLORADO SITE
R3 CBM 07/12/07 ADDED SALEM SITE SOUTH OF THE N-LINE
R2 CBM 3/14/07 ADDED WABUN CONNECTION AND COLORADO SITE
R1 CBM 1/04/06 REVISED TRACKAGE FOR SITE ON THE N-LINE
REV BY DATE DESCRIPTION
LOCATION SALEM, VA
TITLE SCHEMATIC SHOWING ROUTES & PROPOSED IMPROVEMENTS TO POSSIBLE INTERMODAL SITES (STUDY PLAN ONLY)
DGN CBM PID No. D4 VRN MILE POST N262–N273
DWN FILE No. 244–146 DRAWING NUMBER
CHK DATE 10-28-05 TD–2005–99 R4
CADD FILE
SHEET OF